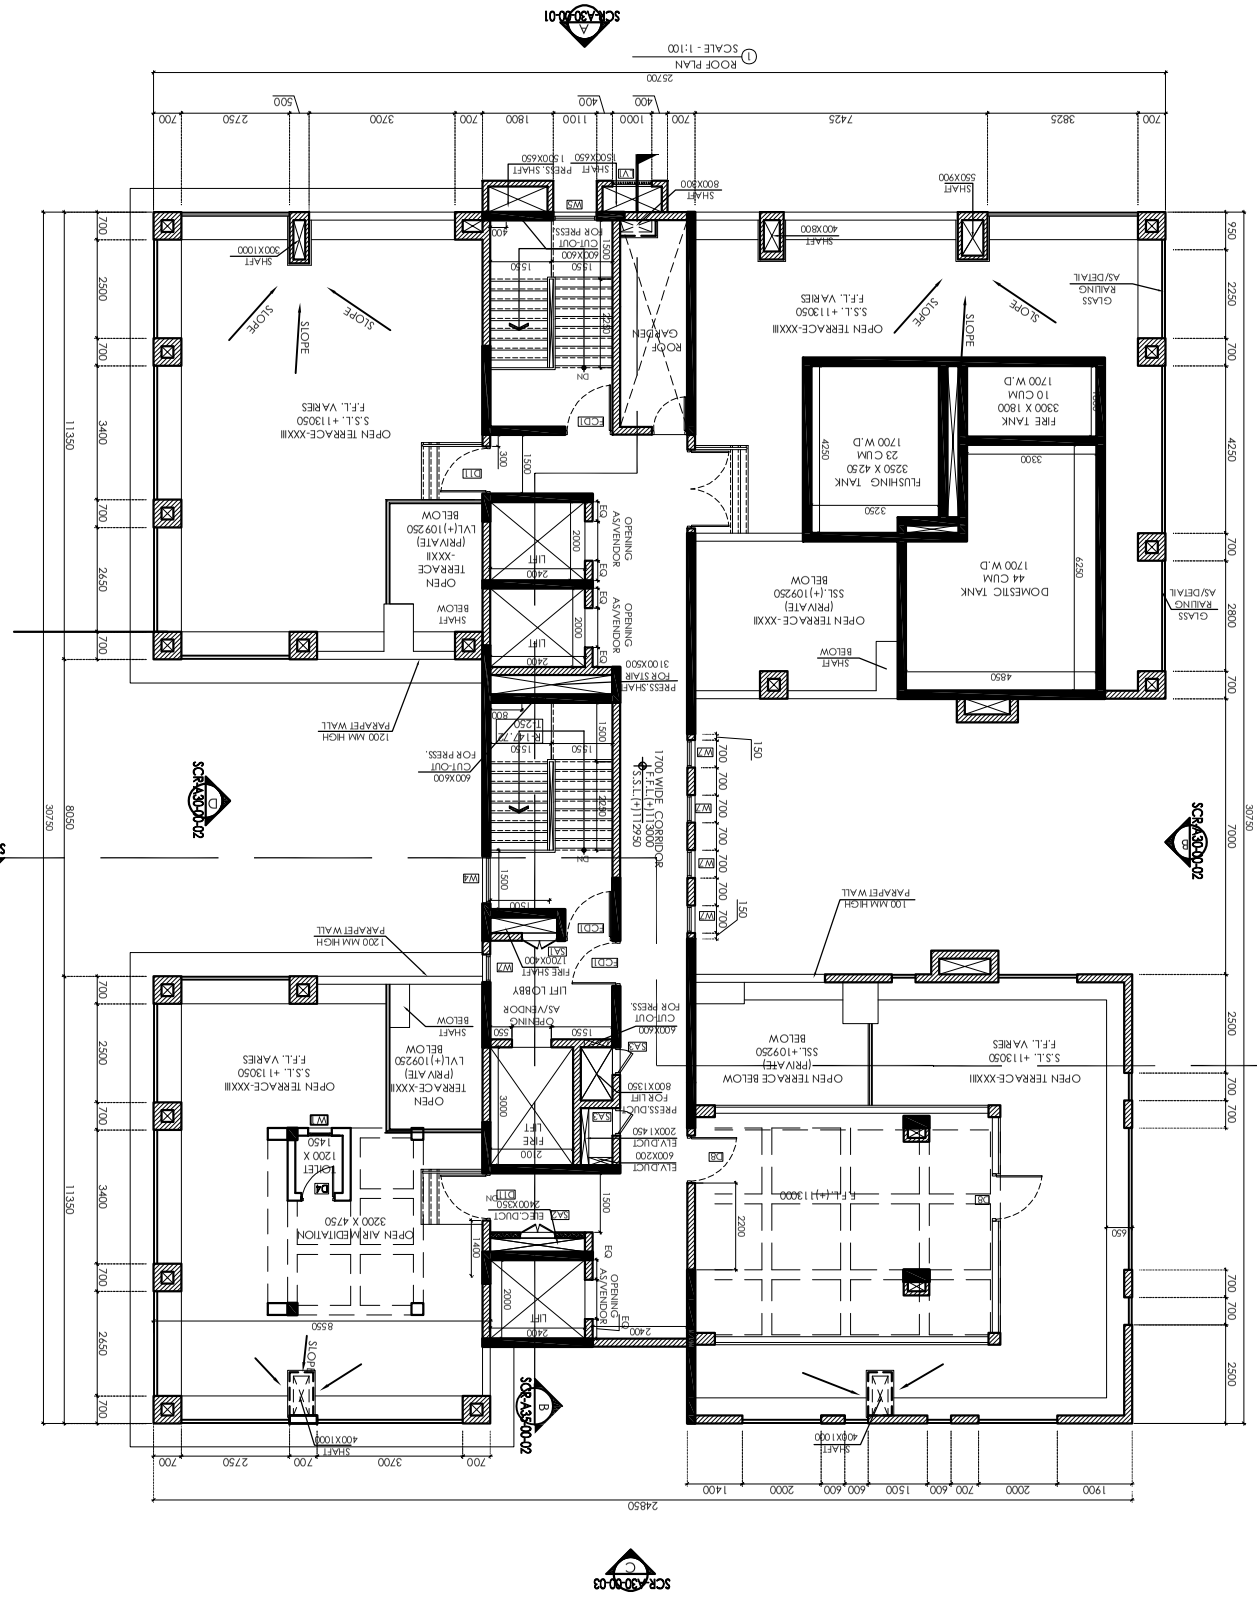
ROOF PLAN
SCALE - 1:100
25700
OPEN TERRACE-XXXII
S.L. +113050
F.F.L. VARIES
ROOF GARDEN
SLOPE
FIRE TANK
3300 X 1800
10 CUM
1700 W.D
FLUSHING TANK
3250 X 4250
23 CUM
1700 W.D
DOMESTIC TANK
44 CUM
1700 W.D
OPEN TERRACE (PRIVATE)
SSL+(+)109250
BELOW
OPEN TERRACE-XXXII
(PRIVATE)
LVL(+)109250
BELOW
OPEN AIR WEDITATION
3200 X 4750
LIFT LOBBY
AS/VENDOR
OPENING
LIFT
SHAFT
BELOW
STAIR
LIFT
FIRE
PRESS SHAFT
FOR STAIR
PRESS. SHAFT
FOR PRESS.
CUT-OUT
FOR PRESS.
PARAPET WALL
1200 MM HIGH
100 MM HIGH
GLASS
RAILING
AS/DETAIL
OPENING
ASVENDOR
SHAFT
400X1000
SHAFT
300X1000
SHAFT
400X800
SHAFT
550X900
SHAFT
800X800
SHAFT
1500X450
SHAFT
1500X450
PRESS. SHAFT
1700 WIDE CORRIDOR
F.F.L.(+)109300
S.S.L.(+)109250
SCR-A30-00-01
SCR-A30-00-02
SCR-A30-00-03
2850
1900
2000
600
1500
600
700
2000
1400
2250
700
3700
700
2250
700
500
400
1000
1100
1800
700
3825
700
400
1000
1100
1800
700
3700
2750
700
2500
700
3400
700
2650
700
950
2250
700
4250
700
2800
700
700
700